Building plan

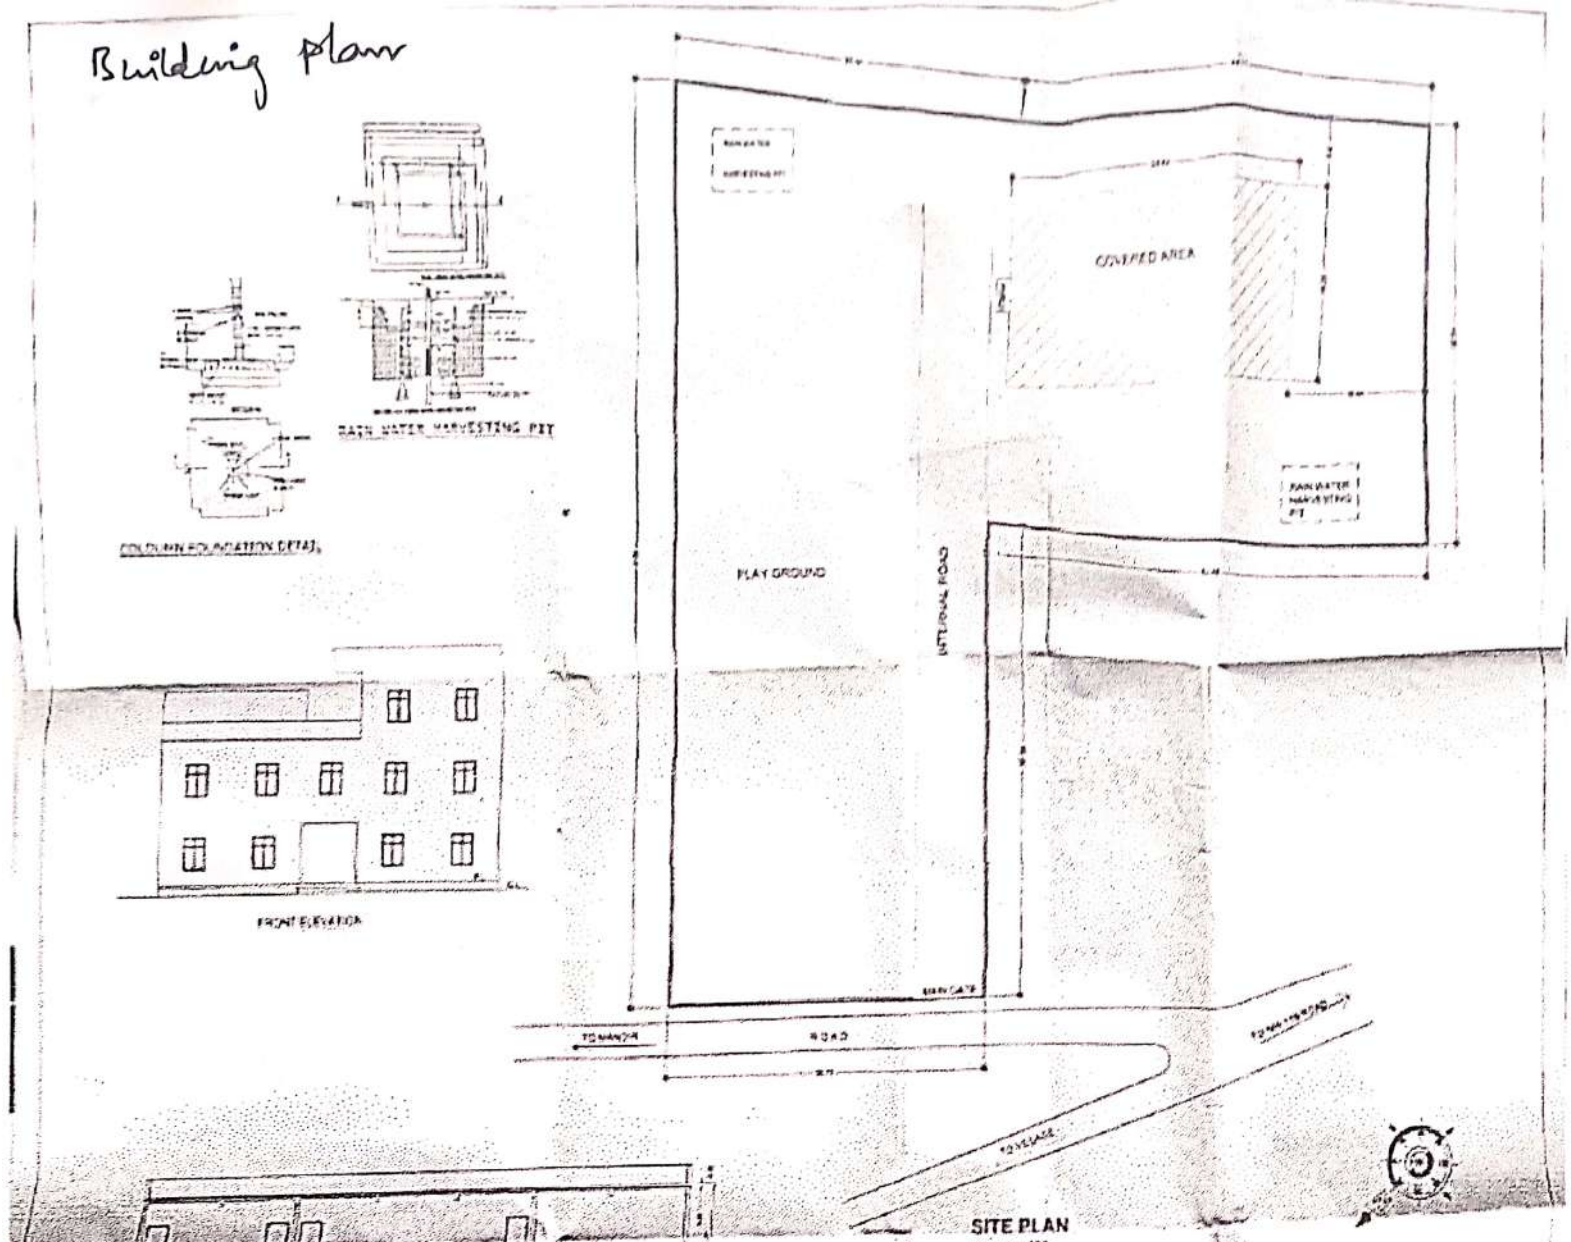

AREA STATEMENT

1. TOTAL PLOT AREA	20137.00 SQ.M
2. COVERED AREA ON G.F.	652.54 SQ.M
3. COVERED AREA ON F.F.	611.56 SQ.M
4.	
5. TOTAL	1733.78 SQ.M
6. GROUND FLOOR COVERAGE	3.44%
7. F.A.R.	0.17

SOCIETY/TRUST

AARANKSHA EDUCATIONAL SOCIETY

EDUCATIONAL BUILDING PLAN FOR "AARANKSHA COLLEGE OF PHARMACY" ON BHASAR NO.-3 & 4 AT VILL. RASOL,PUR.

APPLICANT SIGN

ARCHITECT'S SIGN

ARCHITECT