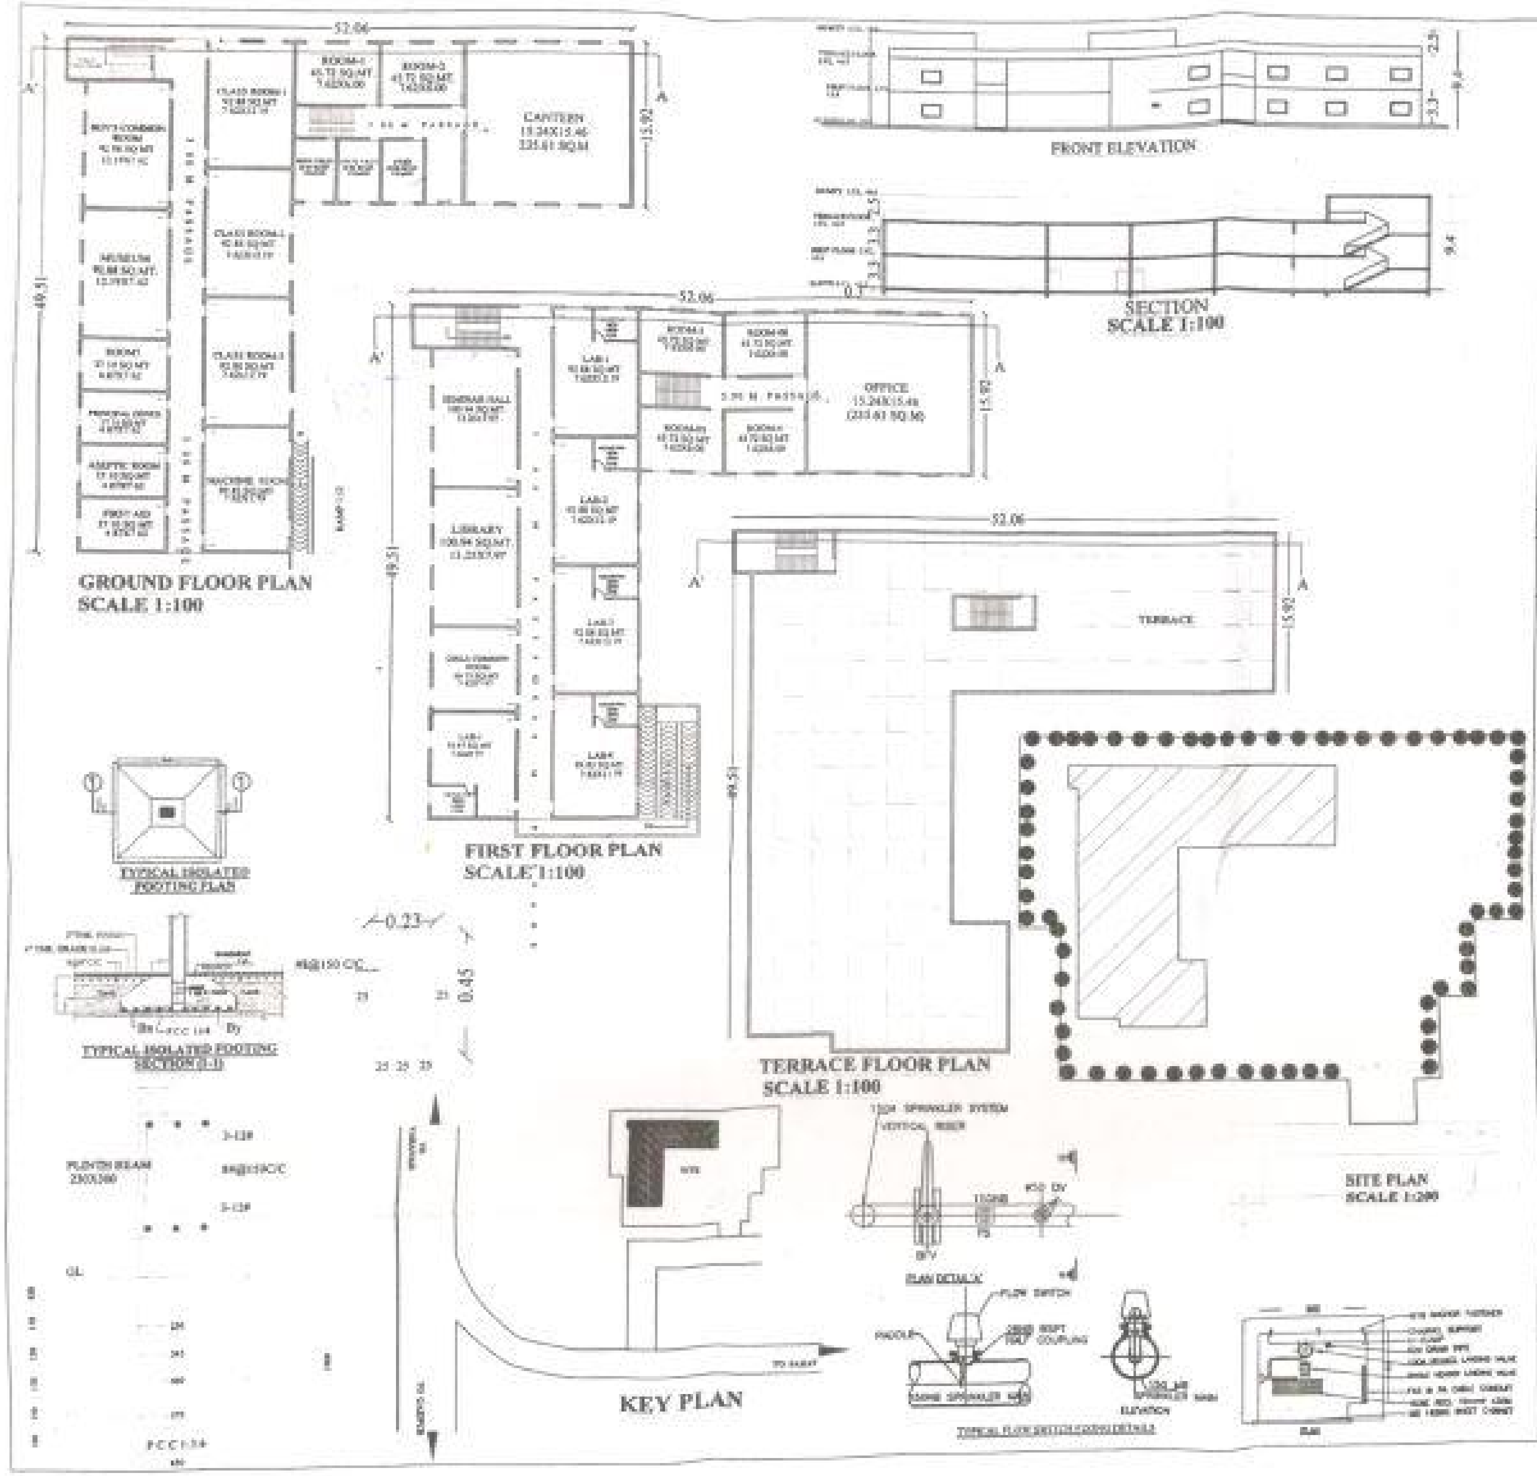


**NAME OF TRUST-** MOTI LAL MAHAVIDHYALAY

**NAME OF THE INSTITUTE-** MOTI LAL PHARMACY COLLEGE

**SITUATION-** VILLAGE , POST & TEHSIL-SAIDPUR, DIST- GHAZIPUR, UP.

**COURSE NAME-** DIPLOMA IN PHARMACY

**GATA NO-** ARAZI NO-647

**TOTAL AREA OF LAND-** 3600 SQ.M

| | AREA STATEMENT | SQ.MT |
|---|---|---|
| 1 | TOTAL PLOT AREA | 3600.00 SQ.M |
| 2 | COV. AREA ON G.F | 1541.26 SQ.M |
| 3 | COV. AREA ON F.F | 1541.26 SQ.M |
| 4 | COV. AREA ON T.F | 69.83 SQ.M |
| 5 | GRAND TOTAL | 3152.35 SQ.M |

GROUND COVERAGE %-42.81%

ACHIEVED F.A.R.- 0.85

**INSTRUCTIONAL AREA**

CLASS ROOM-1=92.88 SQ.M
CLASS ROOM-2=92.88 SQ.M
CLASS ROOM-3=92.88 SQ.M
LABORATORY-1=92.88 SQ.M
LABORATORY-2=92.88 SQ.M
LABORATORY-3=92.88 SQ.M
LABORATORY-4=89.83 SQ.M
LABORATORY-5=75.97 SQ.M
MACHINE ROOM=69.83 SQ.M
LIBRARY=100.94 SQ.M
SEMINAR HALL=100.94 SQ.M
MUSEUM =92.88 SQ.M

**ADMINISTRATIVE AREA**

PRINCIPAL ROOM=37.10 SQ.M
OFFICE=235.61 SQ.M
STORE=22.86 SQ.M

**AMENITIES AREA**

TOILET=75.34 SQ.M
BOY'S COMMON ROOM =92.88 SQ.M
GIRL'S COMMON ROOM=60.73 SQ.M
CANTEEN=235.61 SQM
FIRST AID=37.10 SQ.M
ASEPTIC ROOM=37.10 SQ.M

**CIRCULATION AREA**

G.F =345.65 SQ.M
F.F =323.64 SQ.M
TOTAL =669.29 SQ.M

**OTHER**

ROOM-1=45.72 SQ.M
ROOM-2=45.72 SQ.M
ROOM-3=45.72 SQ.M
ROOM-4=45.72 SQ.M
ROOM-5=45.72 SQ.M
ROOM-6=45.72 SQ.M
ROOM-7=37.10 SQ.M

अधिशासी अधिकारी
नगर पंचायत-सैदपुर
गाजीपुर
अध्यक्ष
नगर पंचायत सैदपुर
गाजीपुर

**SCALE** AS/ SHOWN

**NORTH**

**ARCHITECT SIGN**

B.Arch., Architect
Reg. No. CA/2011/44437

**OWNER SIGN**

Motilal
Chairman/Secretary
Moti Lal Mahavidyalaya
Ghazipur

**ARCHITECTS:**
HARGOVIND DESIGN HUB
ARCHITECT & INTERIOR DESIGNER, PLANNERS,LANDSCAPE CONSULTANTS
OFFICE NO. - 30 CRYSTAL APARTMENT 533A/180 CHAUDHARY TOLA, SHEKHAPUR ALIGANJ
LUCKNOW
MOBILE NO.-9721614439, 9044860808,0522-4045979