SUBMISSION DRAWING

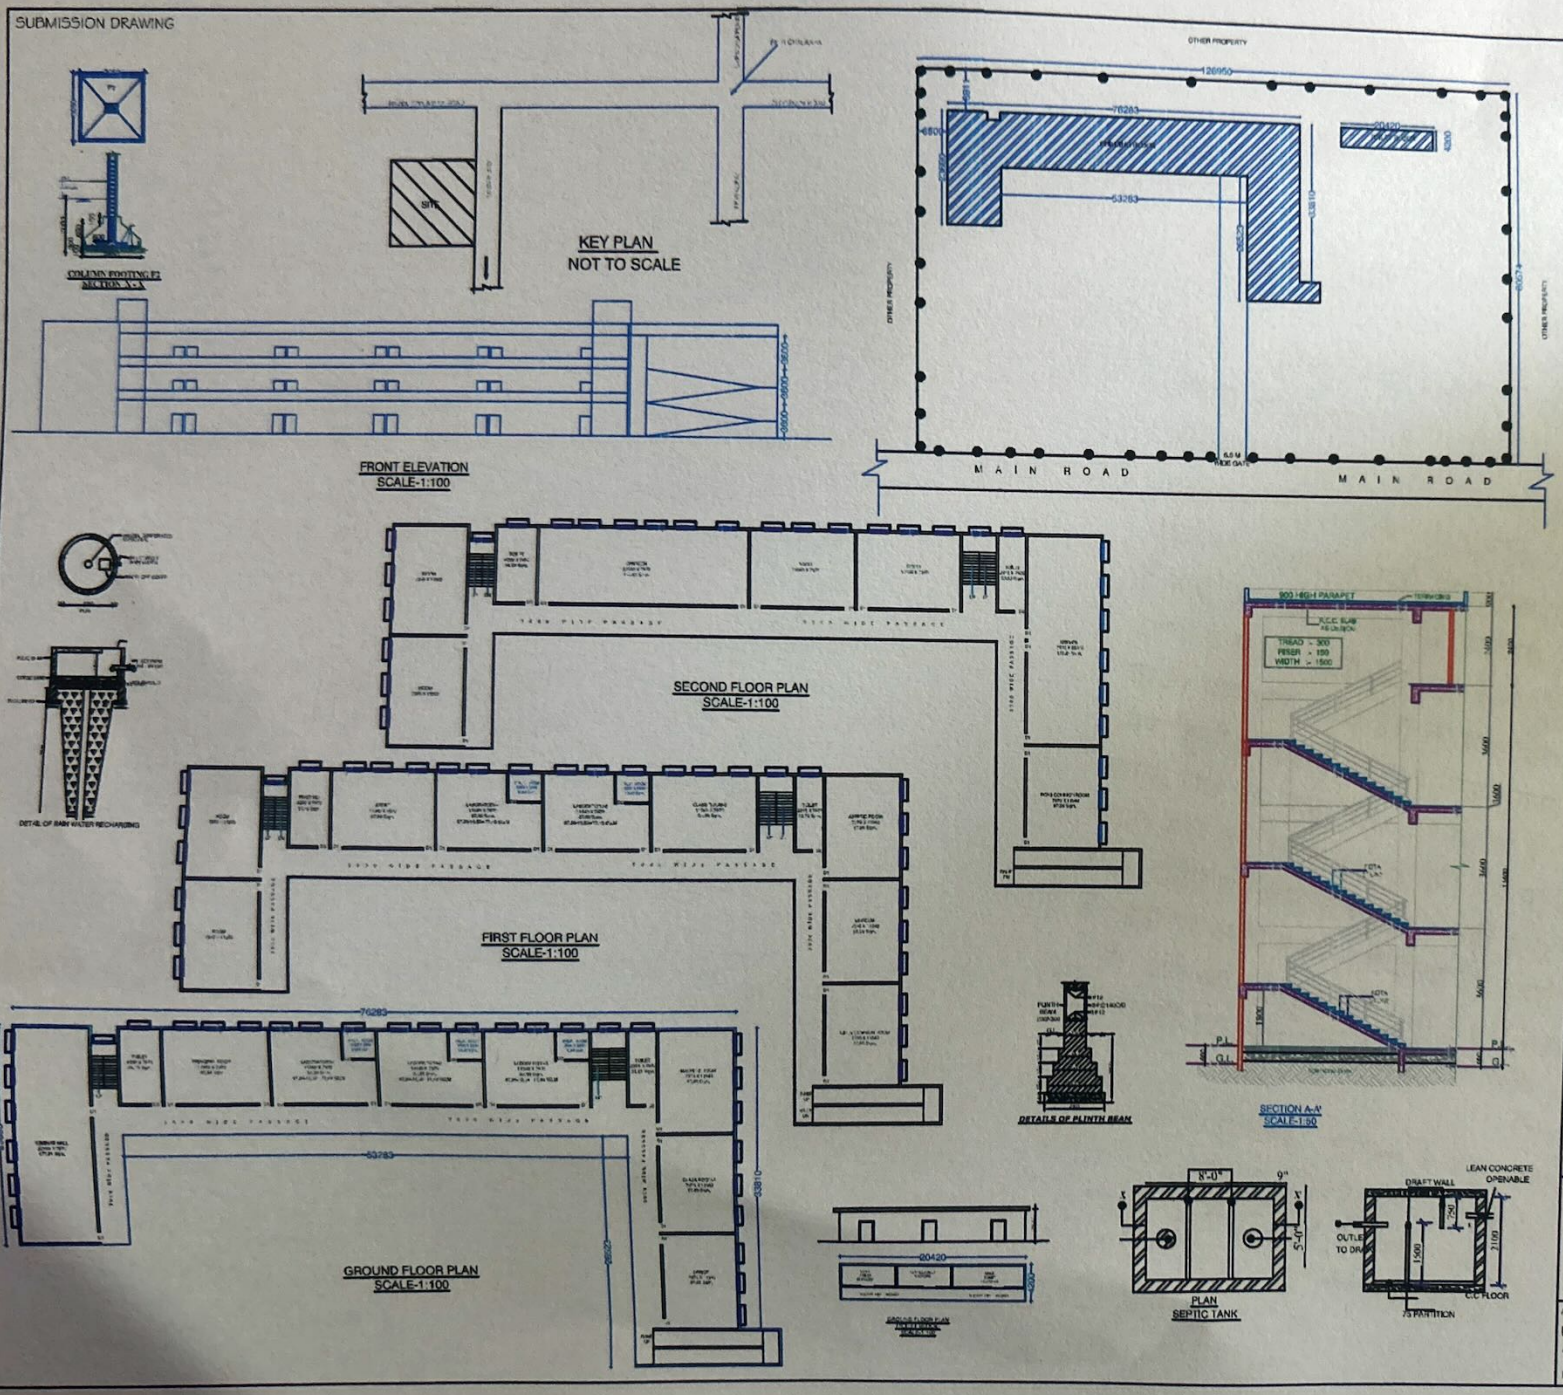


NAME OF TRUST / SOCIETY :

ARCHANA SHIKSHAN AVAM SAMAJIK UTTHAN SAMITI
VILLAGE PAVAGHAT, POST- BHIT, TEHSIL-HANDIA
DISTT PRAYAGRAJ

NAME OF THE INSTITUTE:

ARCHANA COLLEGE OF PHARMACY

SITUATION

VILLAGE-PURTEBHANK, POST- BARAUT, TEHSIL-HANDIA
DISTT- PRAYAGRAJ

PROGRAMME: D.PHARMA

GATA NO :51MI, 19MI, 26

TOTAL AREA OF LAND=10390.00 SQ.M

SCHEDULE OF OPENINGS

| S.NO. | TYPE | WIDTH | SILL LVL. | LINTEL LVL |
|---|---|---|---|---|
| 1. | D1 | 1200 | | 2100 |
| 2. | D2 | 1000 | | 2100 |

| AREA STATEMENTS | | SQ. MT. |
|---|---|---|
| 1 | TOTAL PLOT AREA | 10390.0 |
| 2 | COVD AREA ON G.F | 1343.39 |
| 3 | COVD AREA ON F.F | 1343.39 |
| 4 | COVD AREA ON S.F | 1343.39 |
| 5 | COVD AREA OF MUMTY | 67.92 |
| 6 | COVD AREA OF TOILET BLOCK | 85.76 |
| | GRAND TOTAL | 4183.8 |

GROUND COVERAGE % - 13.75 %
ACHIEVED F.A.R- 0.40

INSTRUCTIONAL AREA
CLASS ROOM - 1 = 87.98 SQ.M
CLASS ROOM - 2 = 87.98 SQ.M
LABORATORY -1 = 77.48 SQ.M
LABORATORY -2 = 77.48 SQ.M
LABORATORY -3 = 77.48 SQ.M
LABORATORY -4 = 77.48 SQ.M
LABORATORY -5 = 77.48 SQ.M
MACHINE ROOM = 87.98 SQ.M
LIBRARY=177.81 SQ.M
SEMINAR HALL=177.81 SQ.M
MUSEUM = 87.98 SQ.M
ASEPTIC ROOM = 87.98 SQ.M

ADMINISTRATIVE AREA
PRINCIPAL ROOM = 87.98 SQ.M
OFFICE = 87.98 SQ.M
STORE RM= 87.98 SQ.M

AMENITIES AREA

TOILET BLOCK = AS SHOWN
BOYS COMMON ROOM =87.98 SQ.M
GIRLS COMMON ROOM=87.98 SQ.M
FIRST AID CUM SICK RM = 34.19 SQ.M

SCALE
AS/SHOWN

NORTH

ARCHITECT SIGN

OWNER SIGN

Vijaynathmaurya
प्रबन्धक
अर्चना शिक्षण एवं सामाजिक उत्थान समिति
रामनाथी, भीटी, हण्डिया-प्रयागराज

ARCHITECTS :
URBANLINE ARCHITECTS
ARCHITECTS, ENGINEERS & INTERIOR DESIGNERS #VALUES
HEAD OFFICE: 426-B SAHARA SHOPPING CENTER
FAIZABAD ROAD, LKO .MOBILE NO-9559910505