BUILDING PLAN OF S.G.R. PHARMACY COLLEGESITUATED AT GATA NO. 2882, YADUVANSH NAGAR TALGRAM DISTRICT KANNAUJ (U.P.)

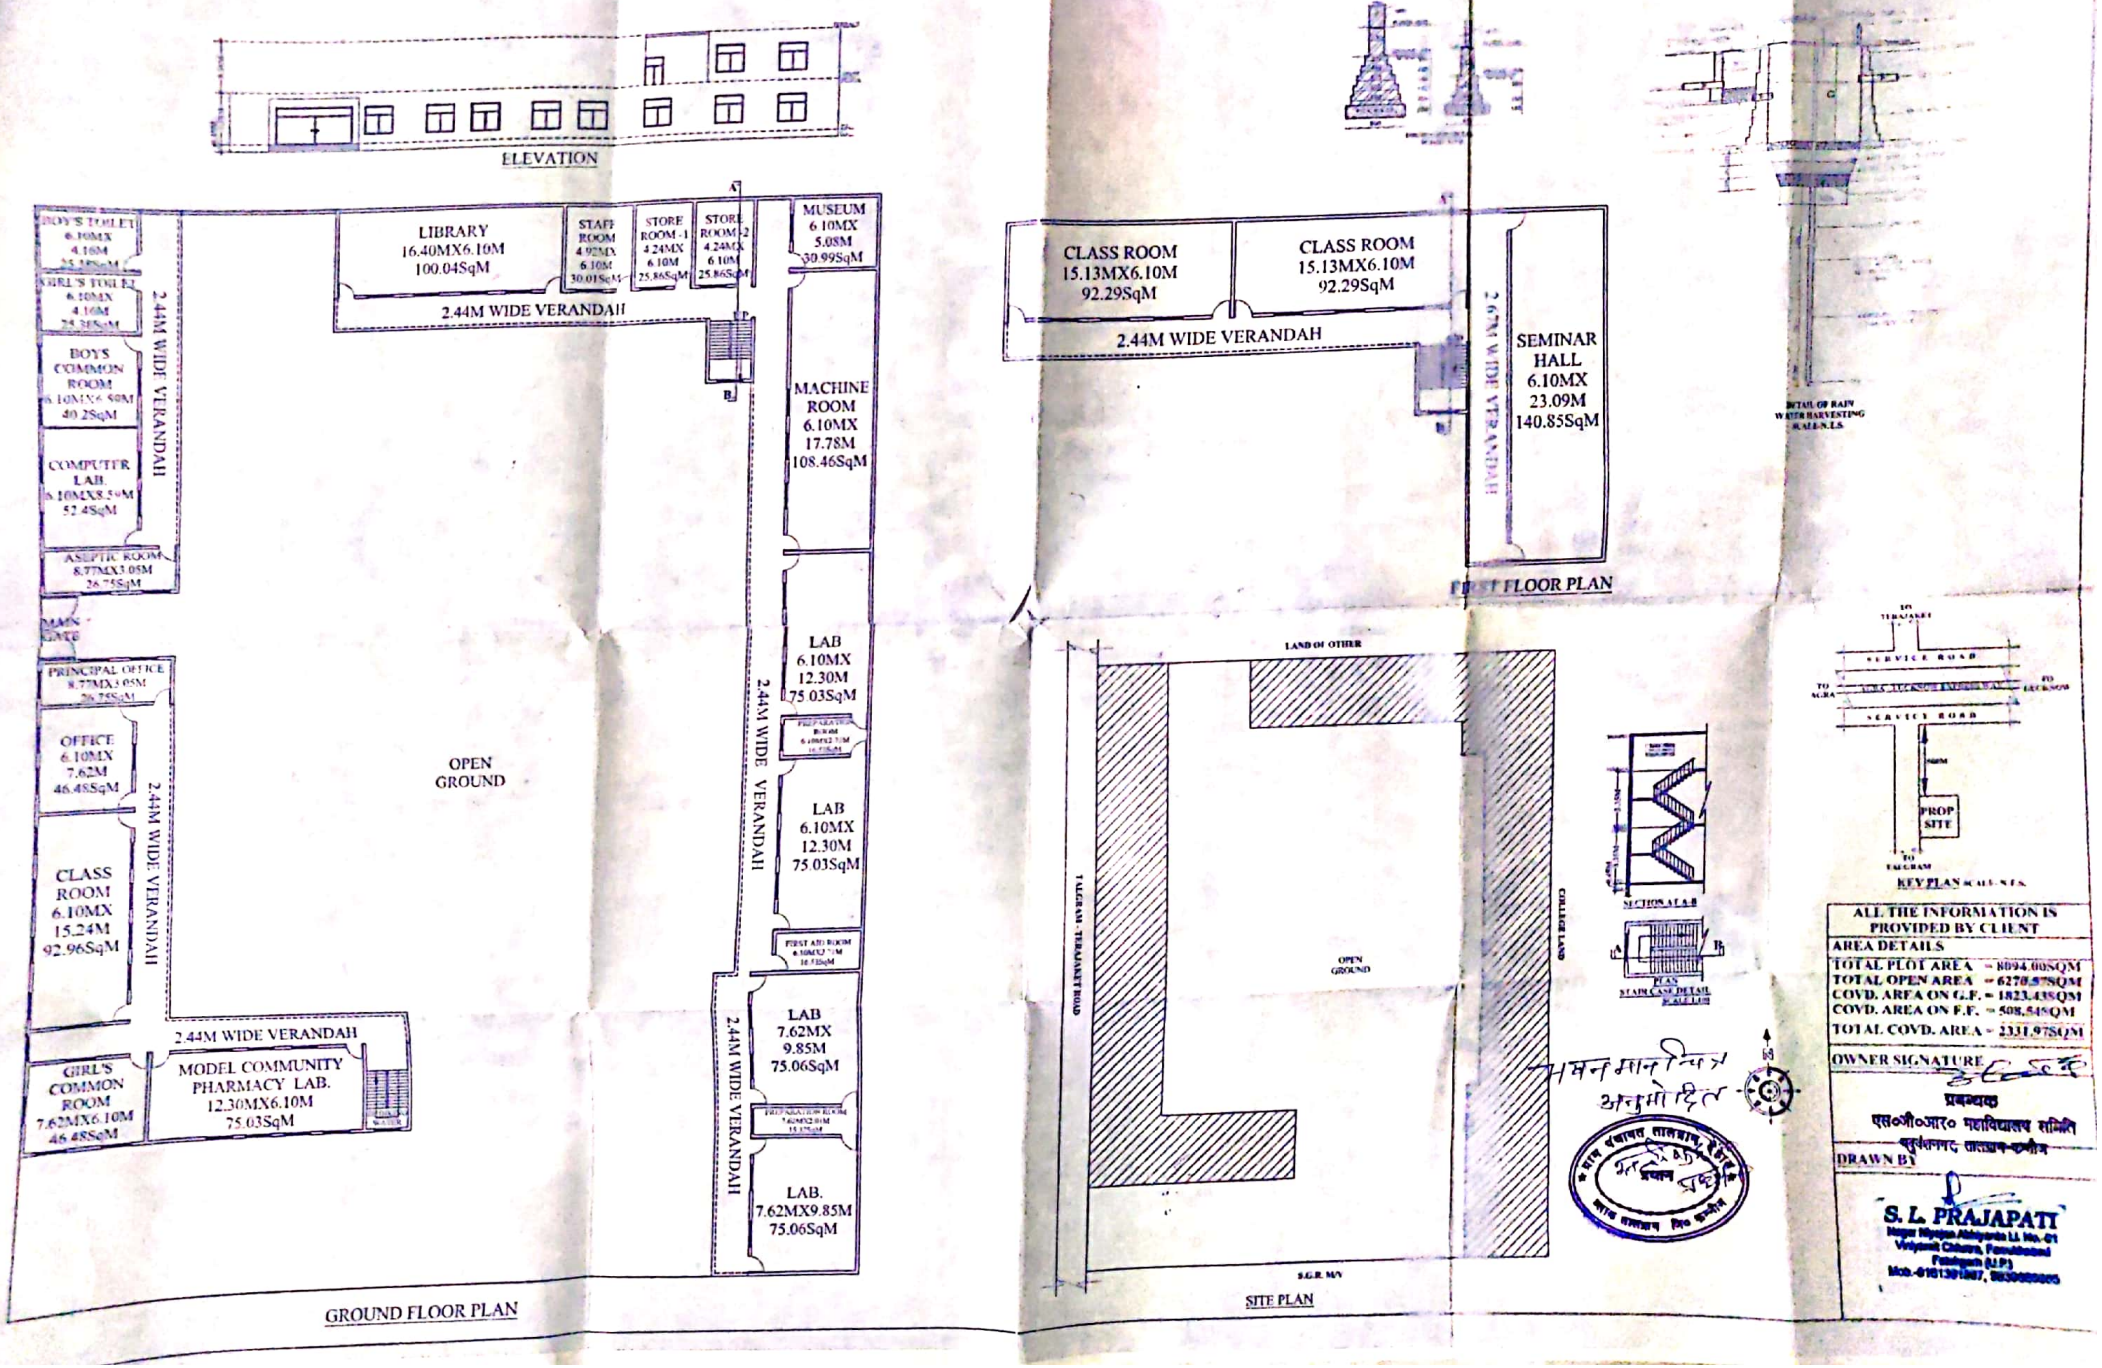

भवन मानचित्र अनुमोदित

Scanned by CamScanner