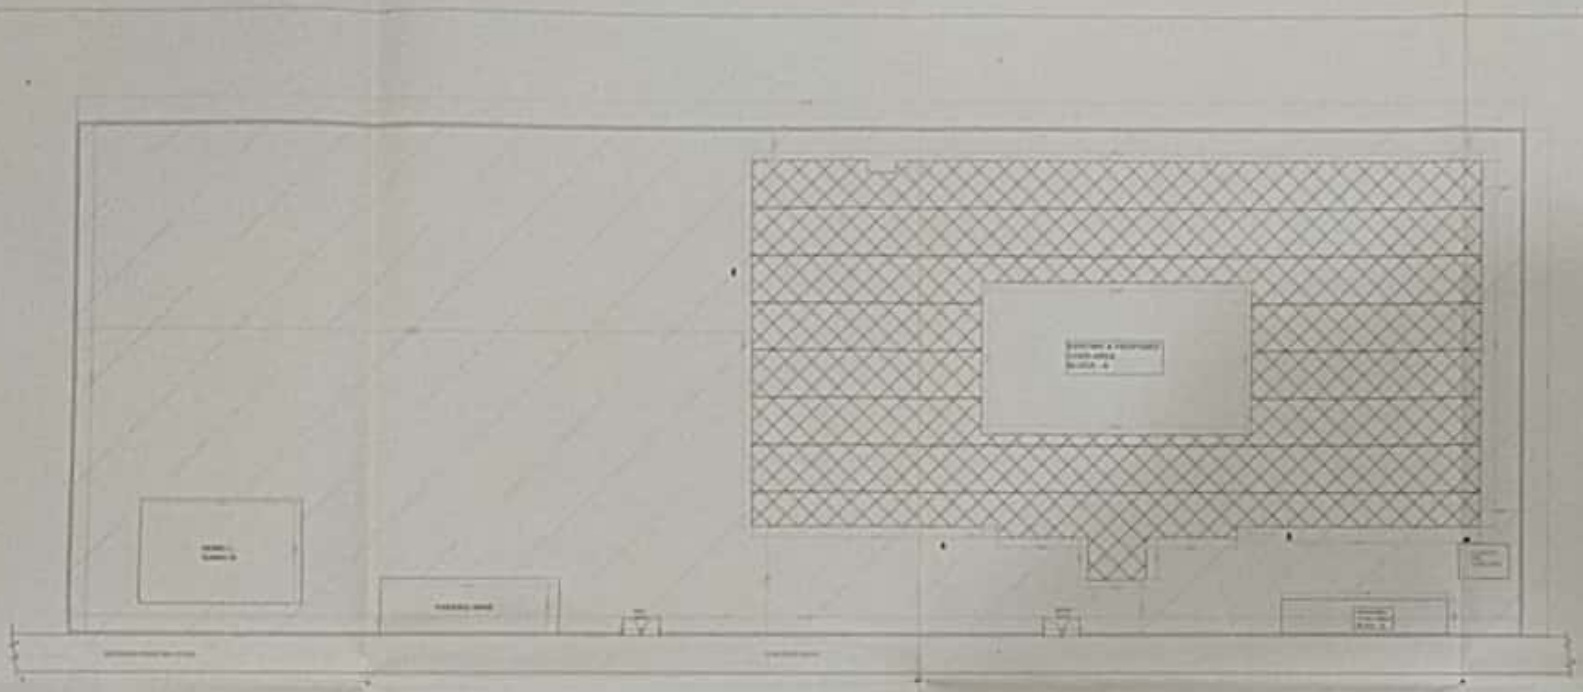

SITE PLAN

TERRACE PLAN
BLOCK - A

KEY PLAN

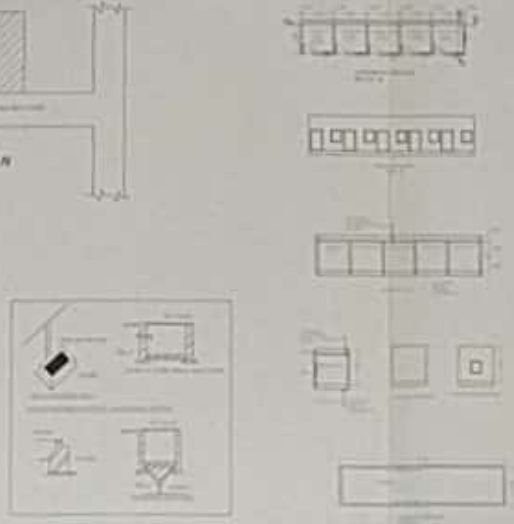

Scanned with CamScanner

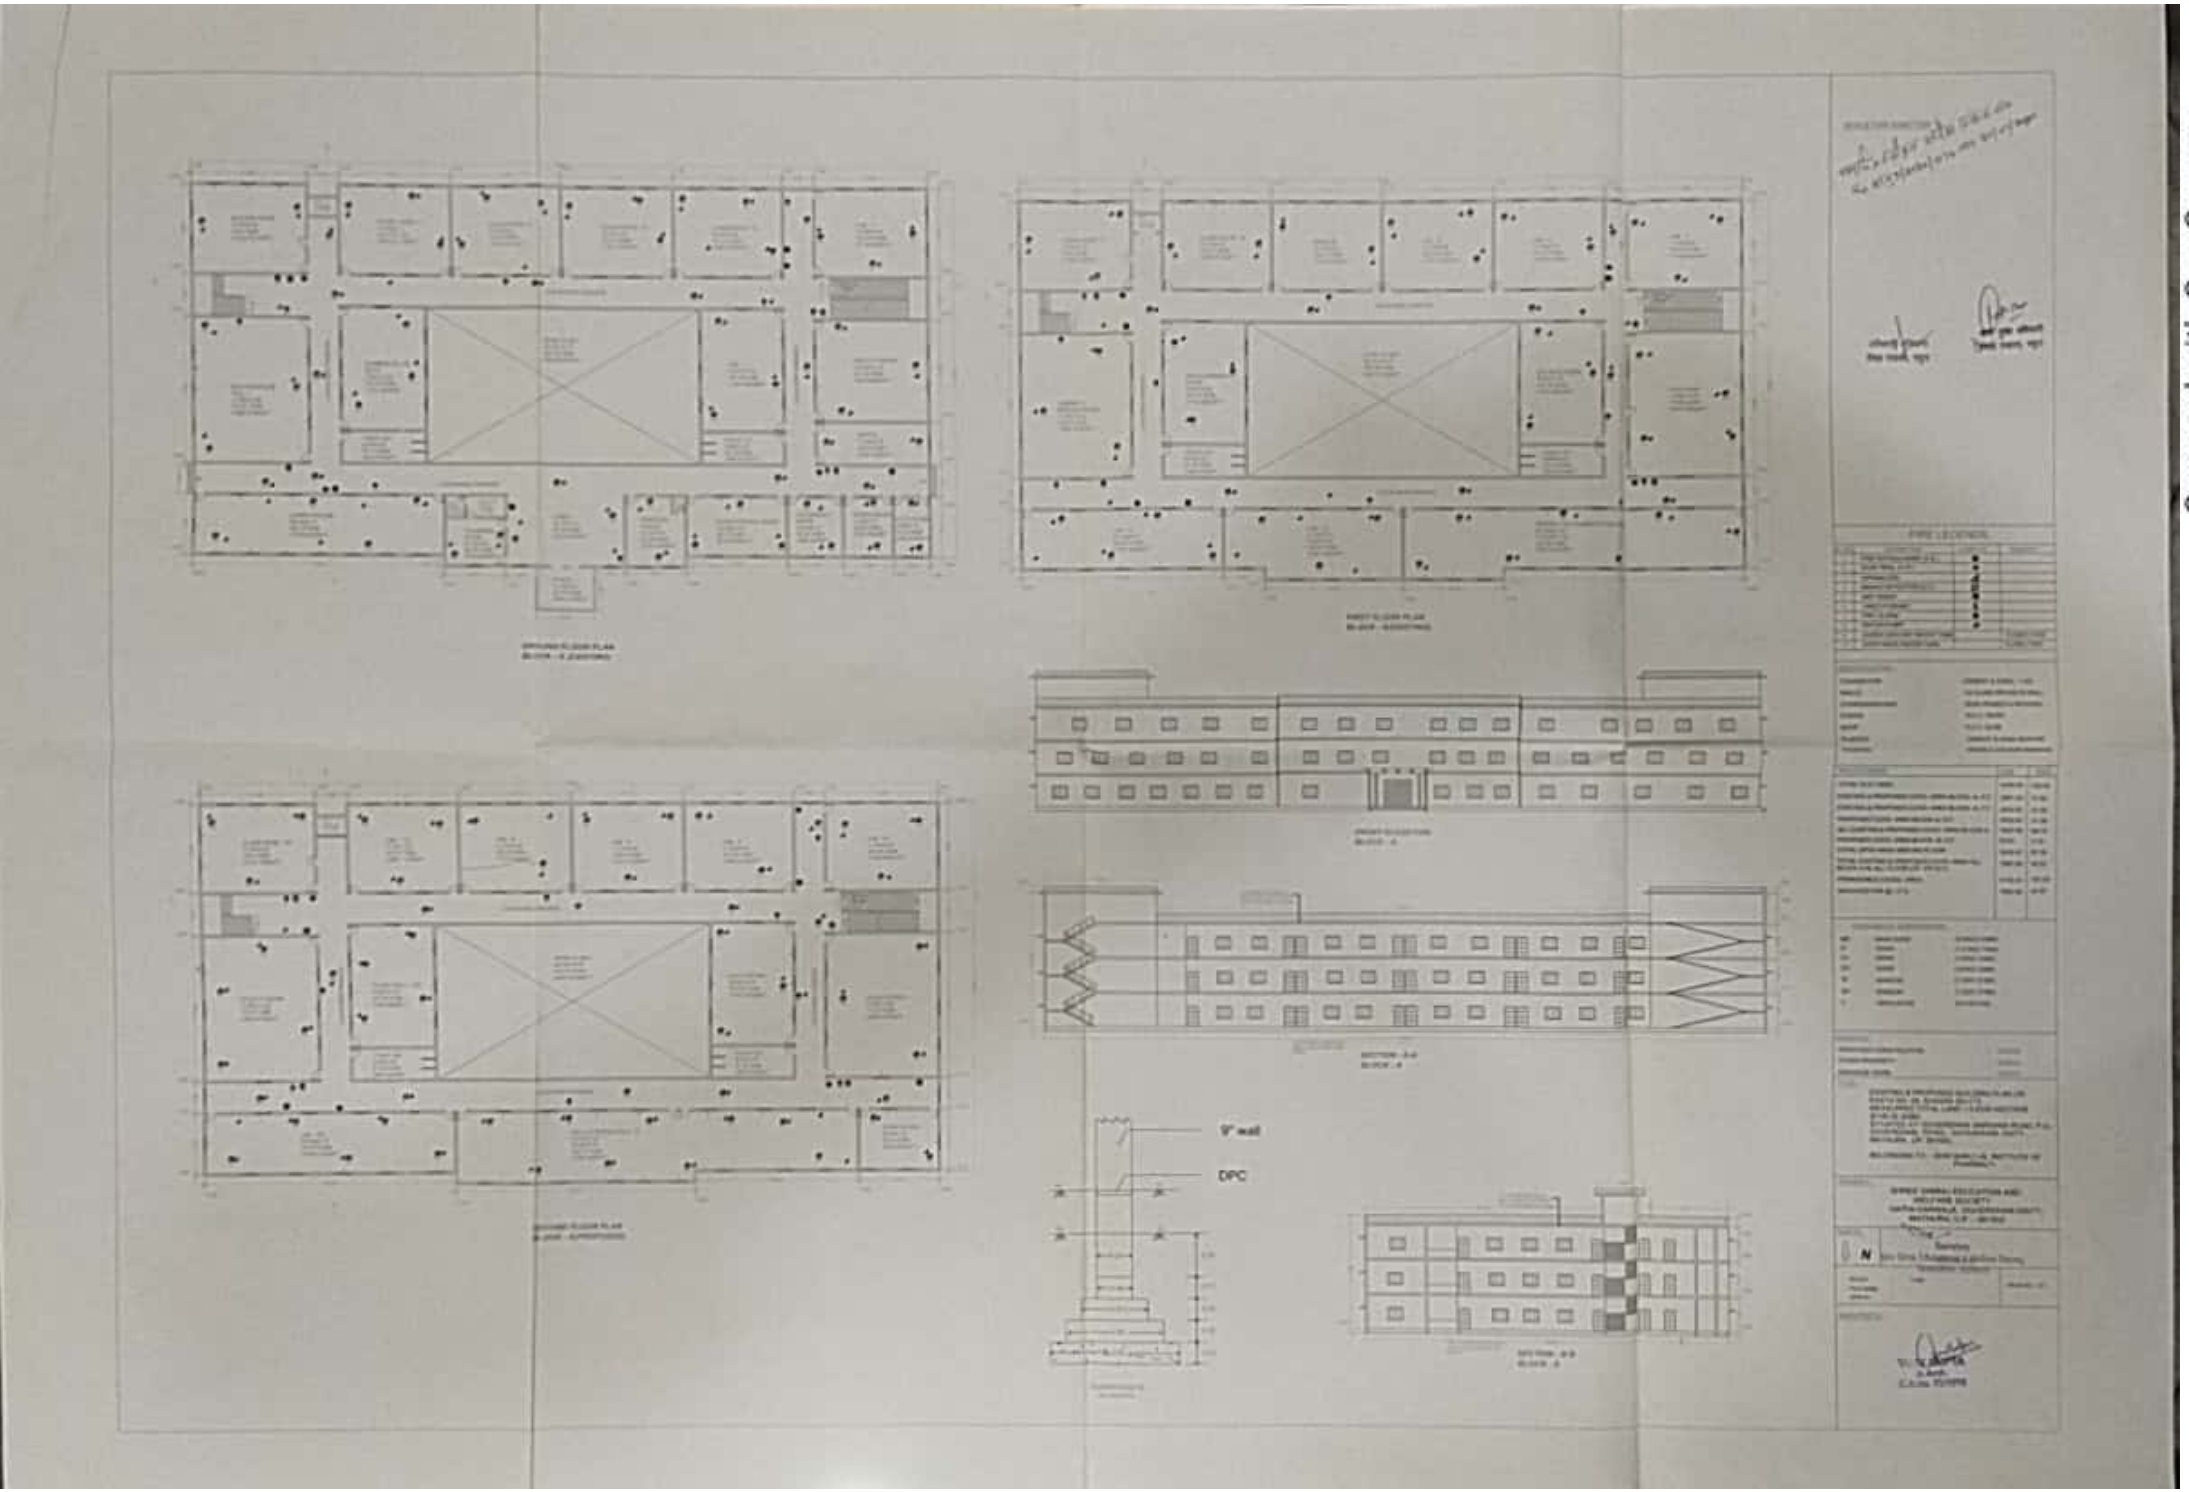

Scanned with CamScanner