SPACE FOR SANCTION

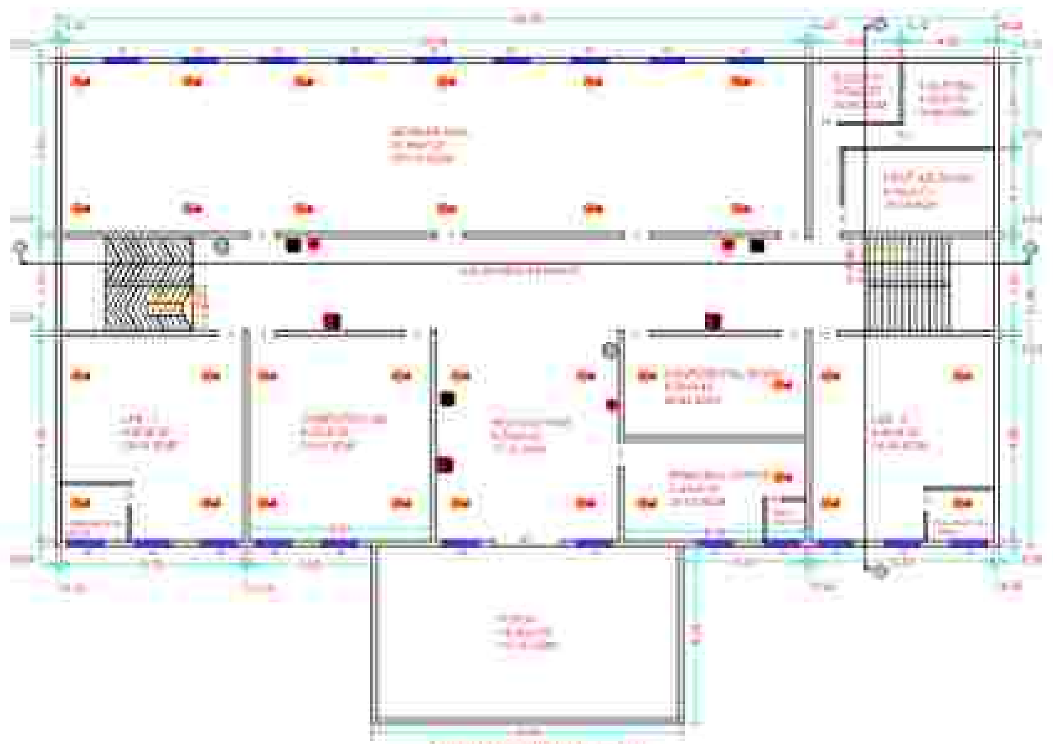

GROUND FLOOR PLAN
BLOCK - A

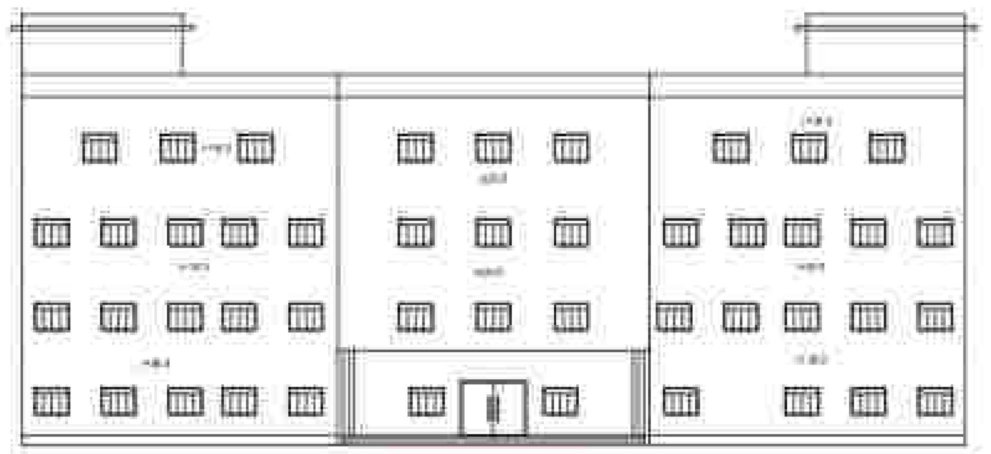

FRONT ELEVATION
BLOCK - A

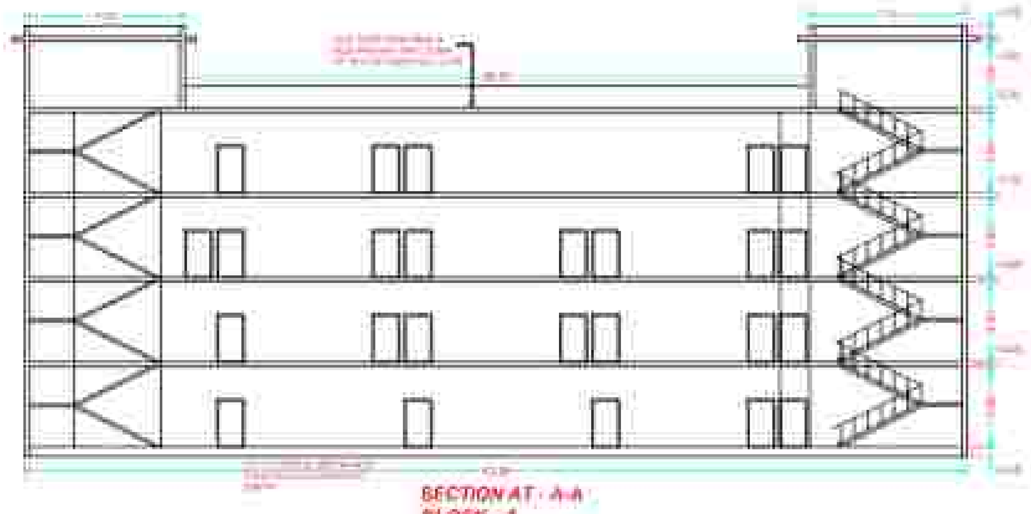

SECTION AT - A-A
BLOCK - A

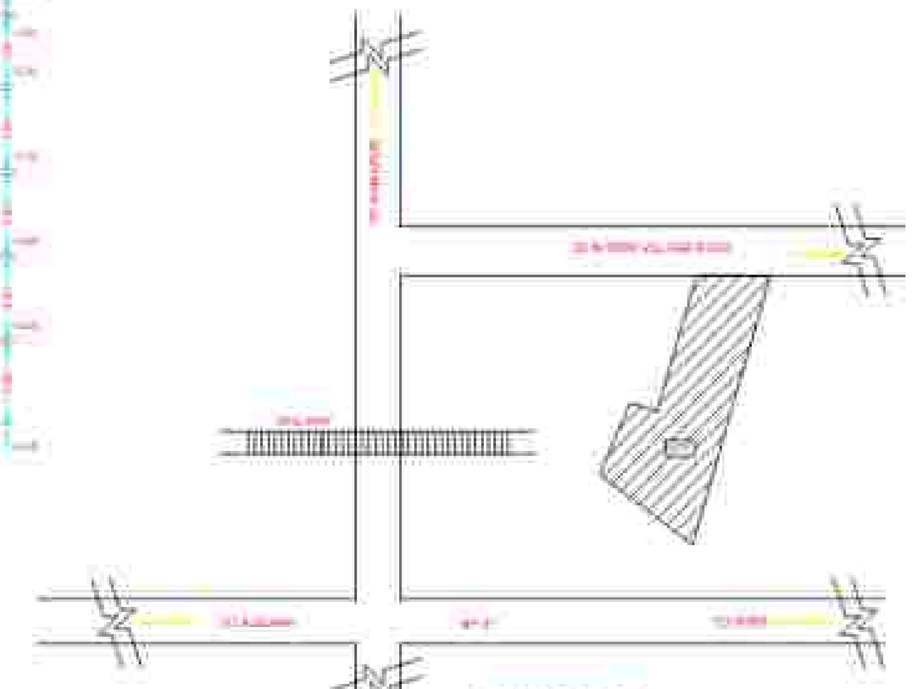

KEY PLAN

FIRST FLOOR PLAN
BLOCK - A

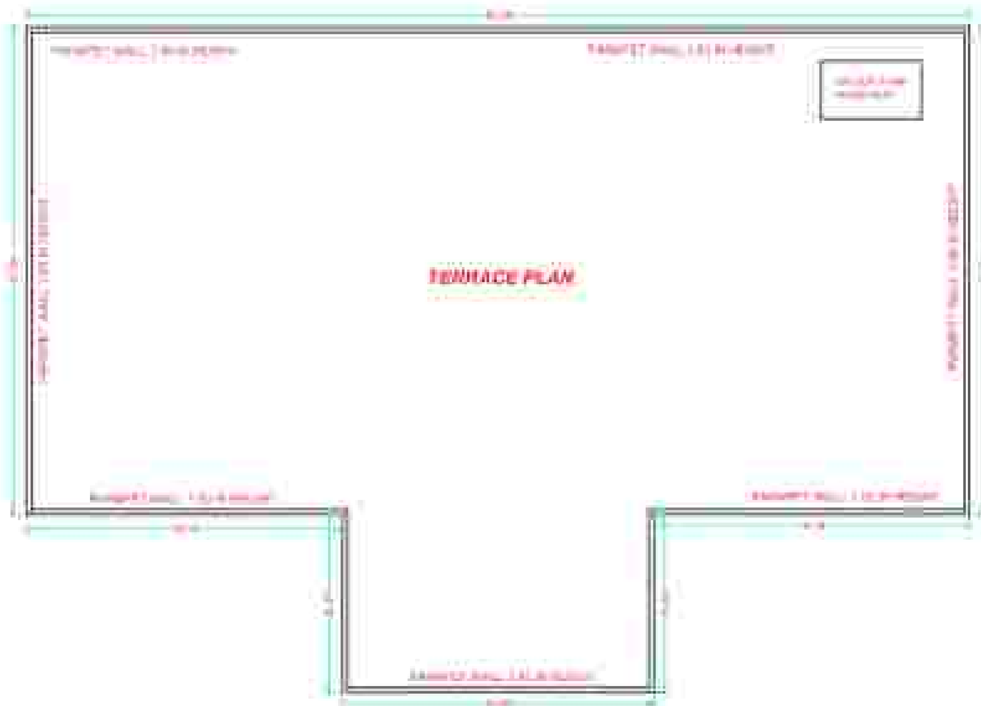

TERRACE FLOOR PLAN
BLOCK - A

SECTION AT - B-B
BLOCK - A

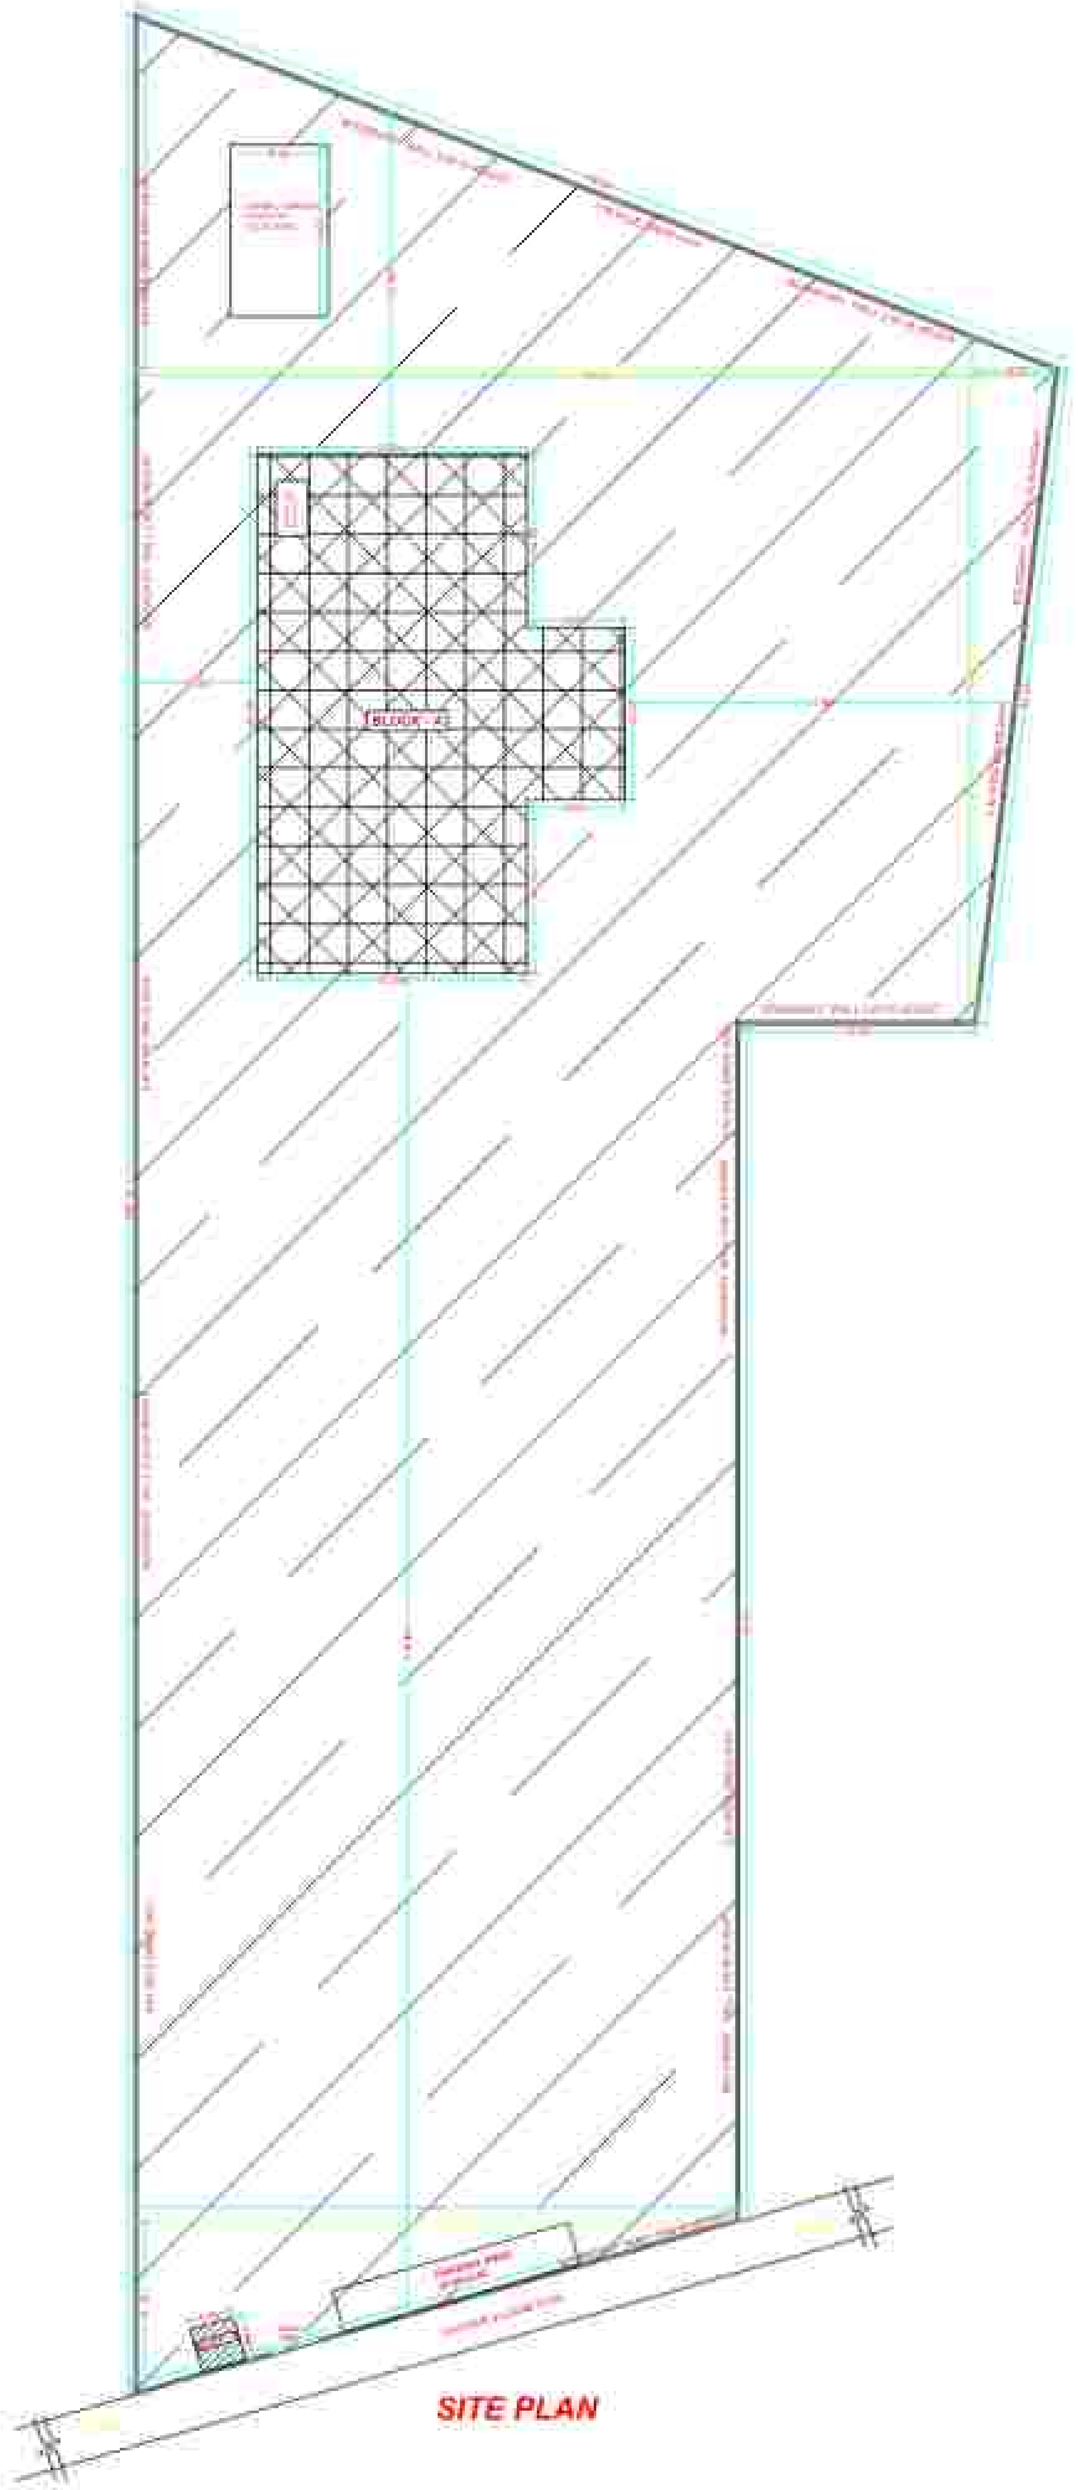

SITE PLAN

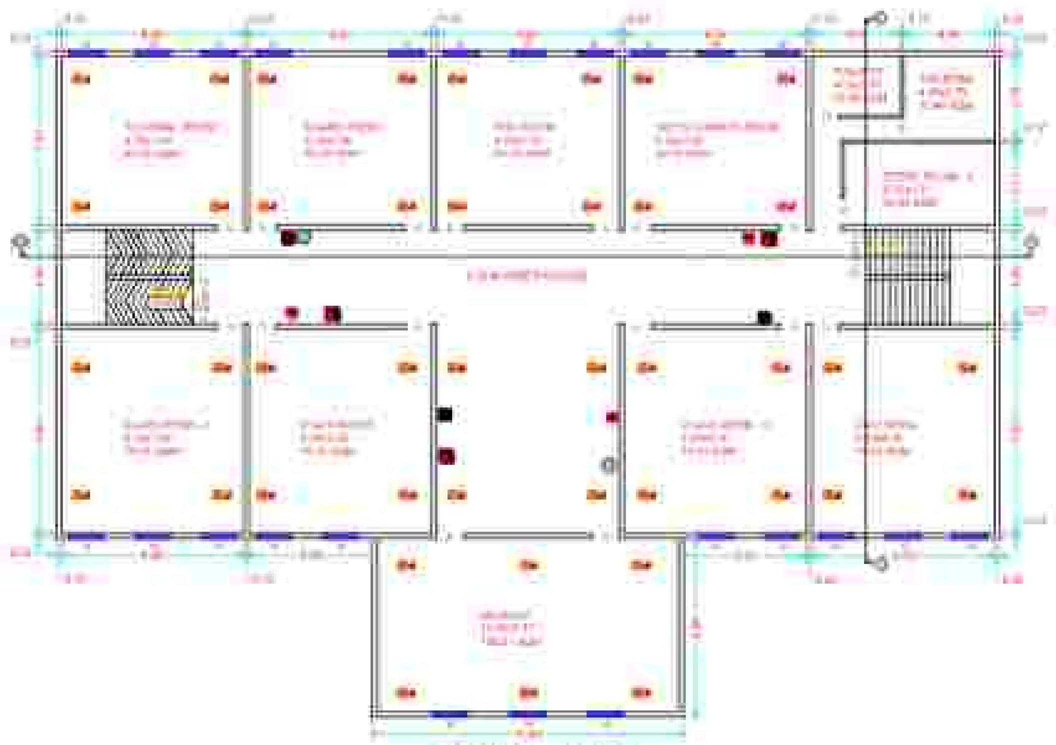

SECOND FLOOR PLAN
BLOCK - A

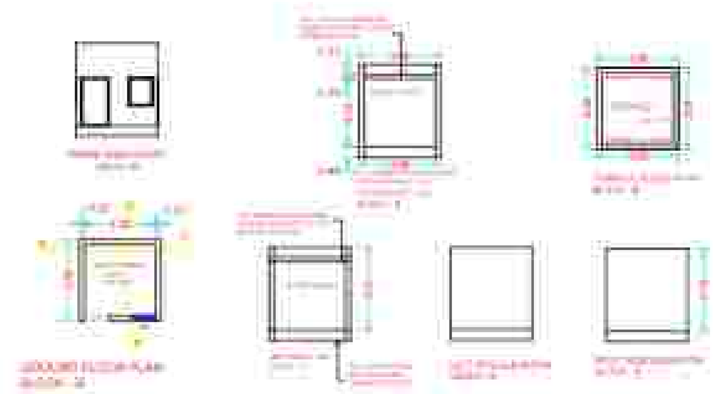

THIRD FLOOR PLAN
BLOCK - A

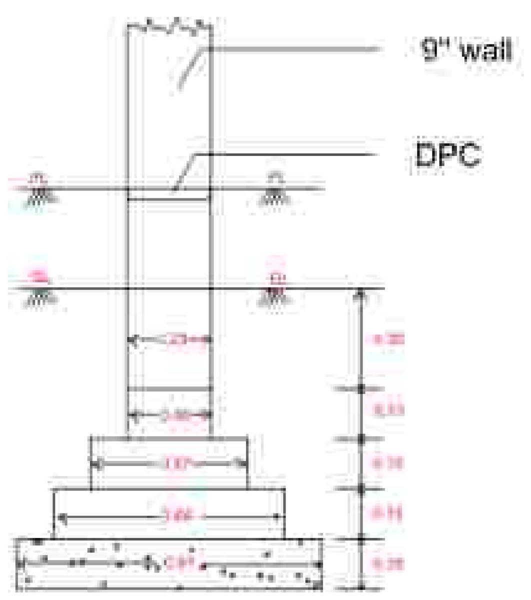

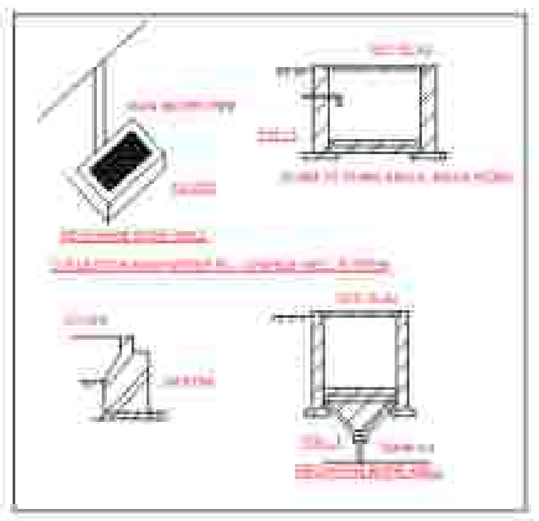

FIRE LEGENDS

S. NO.	DESCRIPTION	SYMBOLS	REMARKS
1	FIRE EXTINGUISHER (F.E.)		
2	HOSE REAL (H.R.)		
3	SPRINKLERS		
4	SMOKE DETECTOR (S.D.)		
5	WET RISER		
6	YARD HYDRANT		
7	FIRE ALARM		
8	WATER PUMP		
9	UNDER GROUND WATER TANK		10,000 LITER
10	OVER HEAD WATER TANK		10,000 LITER

SPECIFICATION

FOUNDATION	CEMENT & CONC. 1:4:8
WALLS	1st CLASS BRICKS IN WALL
DOORS/WINDOWS	IRON FRAMES & WOODEN
STAIRS	R.C.C. WORK
ROOF	R.C.C. SLAB
PLASTER	CEMENT & SAND MORTAR
FINISHING	WHITE & COLOUR WASHING

AREA STATEMENT

DETAIL OF AREA

TOTAL PROPOSED COVD. AREA ALL BLOCK AT ALL FLOORS

TOTAL ACHIVE FAR = 61.43%

SCHEDULE OF DOOR/WINDOWS

MD	MAIN DOOR	(2.00X2.44M)
D	DOOR	(1.22X2.13M)
D1	DOOR	(1.00X2.13M)
D2	DOOR	(0.91X2.13M)
D3	DOOR	(0.75X2.13M)
W	WINDOW	(1.52X1.20M)
W1	WINDOW	(1.02X1.20M)
V	VENTILATOR	(0.61X0.60 M)
V1	VENTILATOR	(1.00X0.60 M)

REFERENCE

PROPOSED CONSTRUCTION
OTHER PROPERTY
DRAINAGE WORK

TITLE:

PROPOSED BUILDING PLAN ON
KHASRA NO.: 472,473
TOTAL MEASURING LAND = 1.009 HECTARE(2.5 ACRE)
(10090.00 SQM.)
SITUATED AT :- VPO - MANIKPUR, JALESAR ROAD,
HATHRAS, U.P.

BELONGING TO :- CHAUDHARY GULAB SINGH
MAHAVIDHYALAYA

OWNERS:

VIRAT SEWA SAMITI
E-36, NEW AGRA, DISTT. AGRA (U.P.) 282005

NORTH:

N

SCALE : 1:200
FILE NAME :
DRN BY :

PROP NO. - 01

ARCHITECTS: