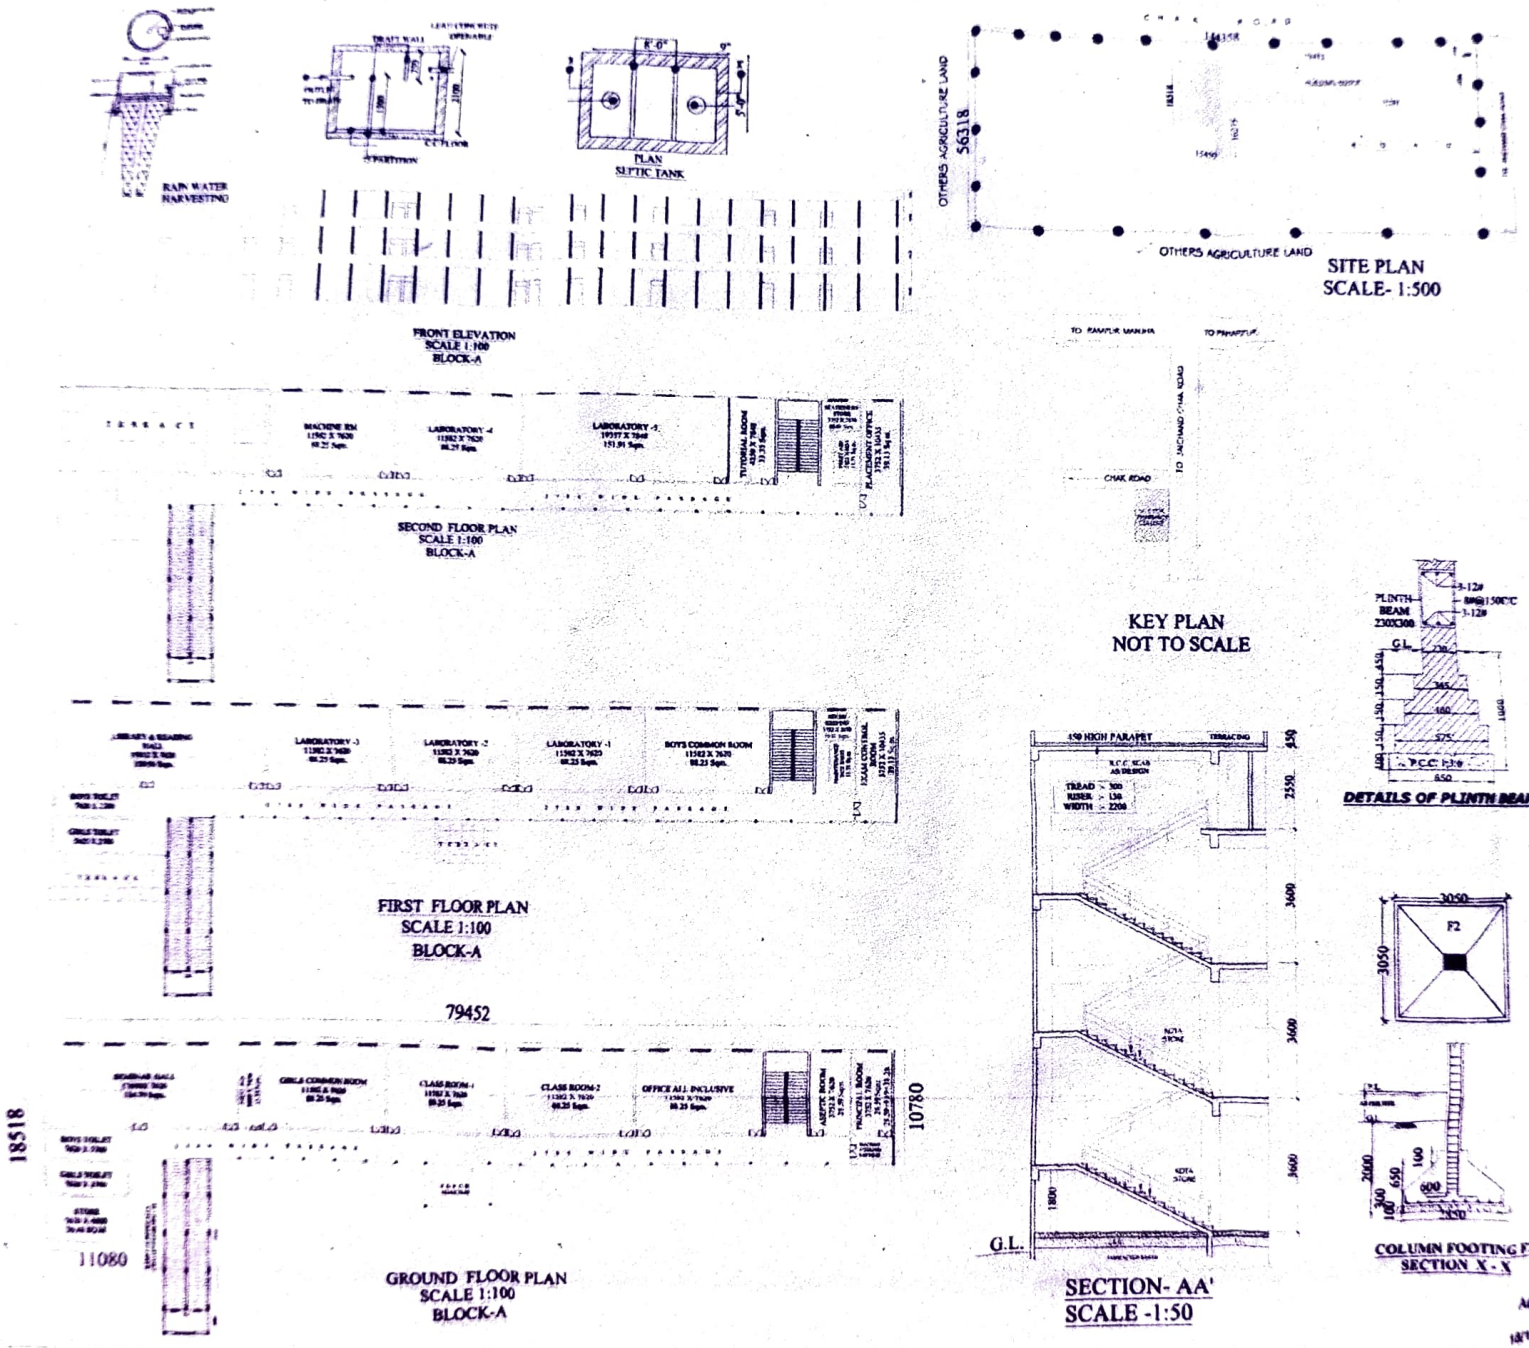


NAME OF TRUST : MAA PREMA DEVI JAN SEWA NYAS
VILLAGE : SHIVDARHICHAK
POST : BASUCHAR, TEHSIL SAIDPUR, DISTT. GHAZIPUR
STATE : UTTAR PRADESH

MAA PREMA COLLEGE OF PHARMACY

SITUATION : VILLAGE : SHIVDARHICHAK, POST : BASUCHAR, TEHSIL SAIDPUR, DISTT. GHAZIPUR U.P.

PROGRAMME : D-PHARMA

DATA NO. : 871 /FDC/826/844

TOTAL AREA OF : 8850.0 SQM

| S.NO. | SCHEDULE OF OPENINGS | | | |
|---|---|---|---|---|
| | TYPE | WIDTH | SILL LVL. | LINTEL LVL. |
| 1. | D7 | 1800 | 0.00 | 2550 |
| 2. | D1 | 1200 | 0.00 | 2550 |
| 3. | D2 | 1000 | 2550 | 5400 |
| 4. | D3 | 750 | 2550 | 2550 |
| 5. | W1 | 1800 | 900 | 2550 |
| 6. | V | 1500 | 650 | 2550 |

| AREA STATEMENTS | SQ. MT |
|---|---|
| AREA STATEMENTS | SQ. MT |
| 1 TOTAL PLOT AREA | 8850.0 |
| 2 COVD AREA ON G.F | 1048.04 |
| 3 COVD AREA ON F.F | 1008.24 |
| 4 COVD AREA ON S.F | 789.84 |
| GRAND TOTAL COVD AREA | 2846.12 |
| GROUND COVERAGE % : 11.84 % | |
| ACHIEVED F.A.R. : 0.32 | |

INSTRUCTIONAL AREA
- CLASS ROOM - 1 = 88.25 SQ.M
- TUTORIAL RM - 1 = 33.35 SQ.M
- LABORATORY -1 = 88.25 SQ.M
- LABORATORY -2 = 88.25 SQ.M
- LABORATORY -3 = 88.25 SQ.M
- LABORATORY -4 = 88.25 SQ.M
- LABORATORY -5 = 151.91 SQ.M
- MACHINE RM = 88.25 SQ.M
- LIBRARY = 150.96 SQ.M
- SEMINAR HALL = 134.79 SQ.M

ADMINISTRATIVE AREA
- PRINCIPAL/DIRECTOR RM = 38.28 SQ.M
- ASEPTIC ROOM = 28.59 SQ.M
- OFFICE ALL INCLUSIVE = 88.25 SQ.M
- FACULTY ROOM = 27.39 SQ.M
- STORE = 30.48 SQ.M
- MAINTENANCE = 11.71 SQ.M
- SECURITY = 10.00 SQ.M
- HOUSE KEEPING = 10.01 SQ.M
- FIRST AID = 15.24 SQ.M
- EXAMINATION CONTROL = 39.13 SQ.M
- PLACEMENT OFFICE = 39.13 SQ.M

AMENITIES AREA
- TOILET BLOCK = 150 SQ.M
- BOYS COMMON ROOM = 88.25 SQ.M
- GIRLS COMMON ROOM = 88.25 SQ.M
- CAFETERIA = 151.91 SQ.M
- STATIONARY STORE = 10.01 SQ.M
- FIRST AID CUM SICK ROOM = 11.71 SQ.M

Ar. Sarvesh Srivastava
CA/2007/39704
18/133, Indira Nagar, Lucknow
ARCHITECT SIGN

Trustee/Chairman
Maa Prema Devi Jan Sewa Nyas
Ghazipur
OWNER SIGN

PRODUCED BY AN AUTODESK EDUCATIONAL PRODUCT